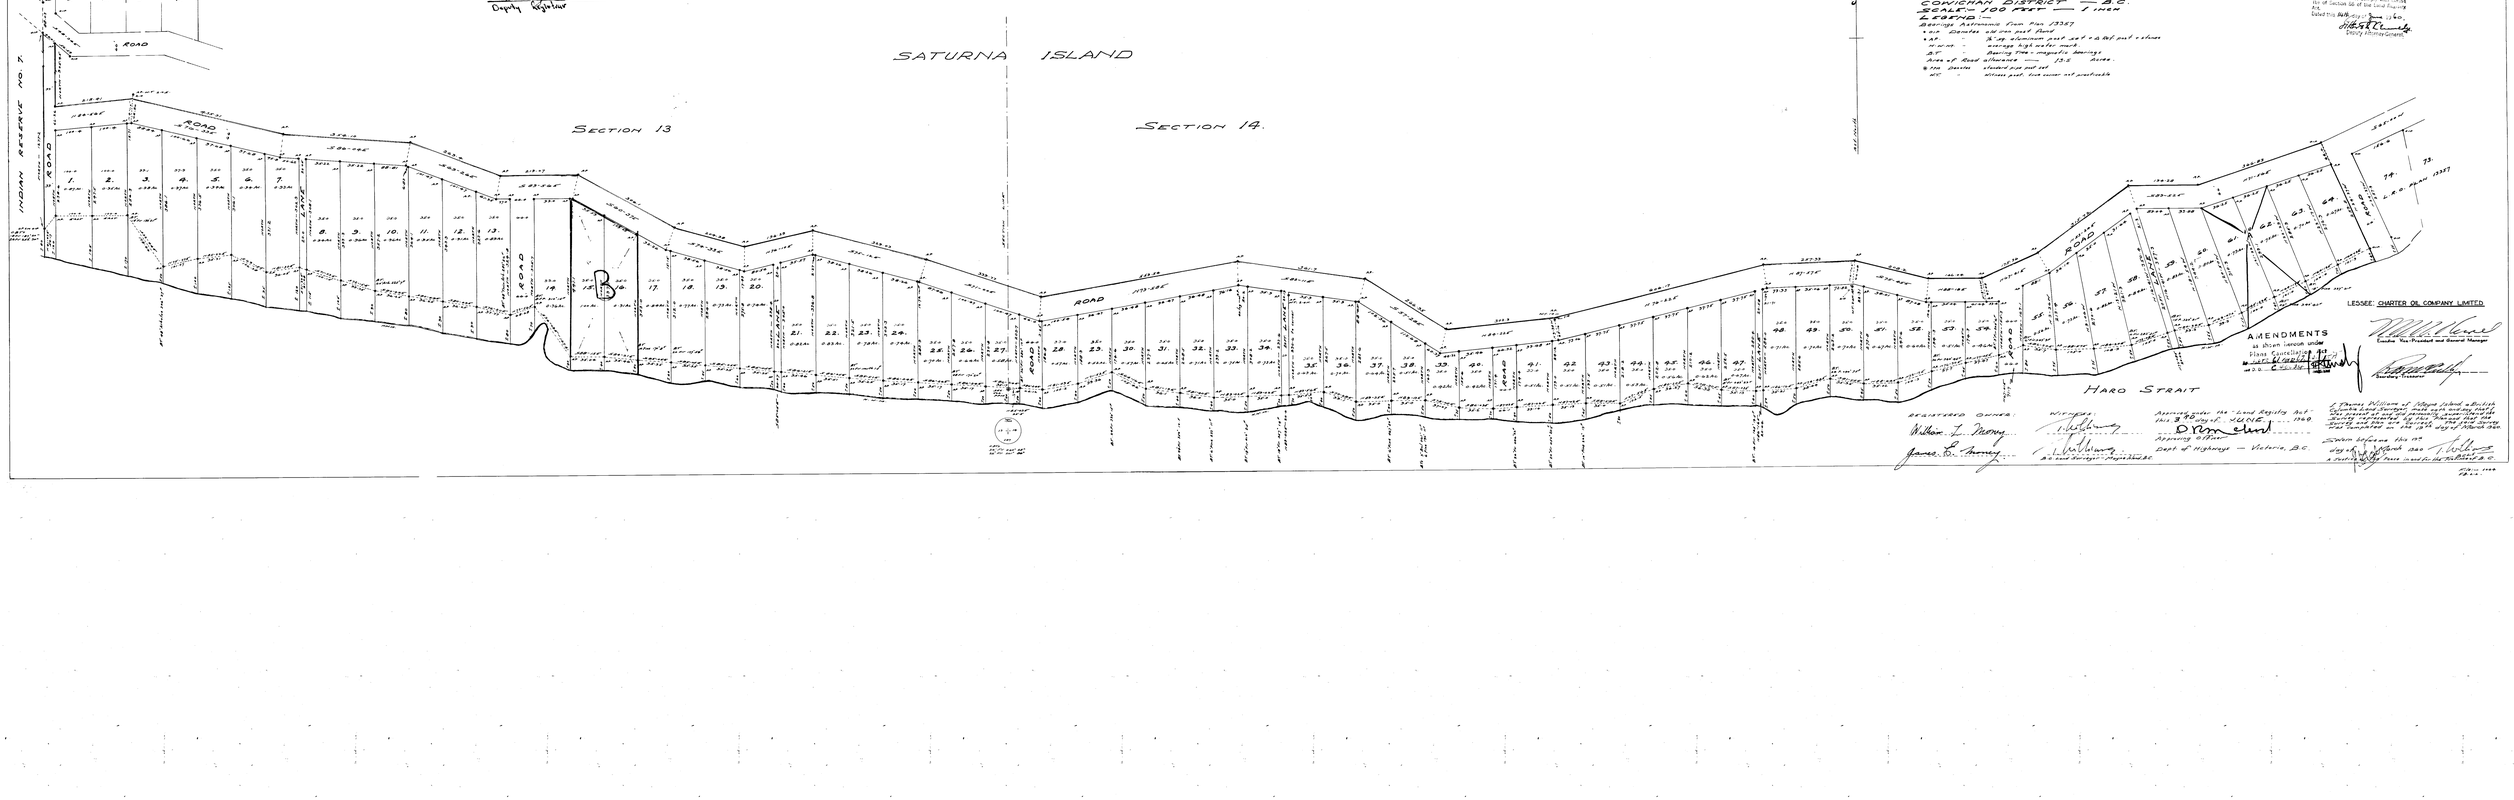
PLAN No. 14023
SUBDIVISION PLAN OF PART OF
SECTIONS 13 AND 14
SATURNA ISLAND
COWICHAN DISTRICT — B.C.
SCALE: 100 FEET — 1 INCH
LEGEND:-
Bearings Astronomic from Plan 13387
Deposited in the Land Registry Office at Victoria, B.C. this
This plan need not comply with clause 16 of Section 86 of the Land Transfer Act.
Dated this
Deputy Minister of Lands.
TUMBO CHANNEL
L.R.D. PLAN 13387
ROAD
SATURNA ISLAND
SECTION 13
SECTION 14.
HARD STRAIT
LESSEE: CHARTER OIL COMPANY LIMITED.
AMENDMENTS
as shown hereon under
REGISTERED OWNER:
WITNESS:
Approved by the Land Registry Act
Approving Officer
Dept of Highways — Victoria, B.C.
Sworn before me at
A Commissioner for taking Affidavits for B.C.